

SHEET 24.01

SHEET 24.02

SHEET 24.03

THIS MAP WAS FORMALLY
CERTIFIED BY THE
DIVISION OF TAXATION ON
JANUARY 27, 1994, SIGNED
BY IVAN HAFTKOWYCZ, CTA AND
ASSIGNED SERIAL NUMBER 756

TAX MAP
TOWNSHIP OF LIVINGSTON


ESSEX COUNTY
SCALE: 1" = 100'

NEW JERSEY
DATE: APRIL, 1993

ALEXANDER J. RUSIN, L.S.

15 STELTON RD.
PISCATAWAY, NEW JERSEY

TO SHOW CONDITIONS AS OF DECEMBER 2022

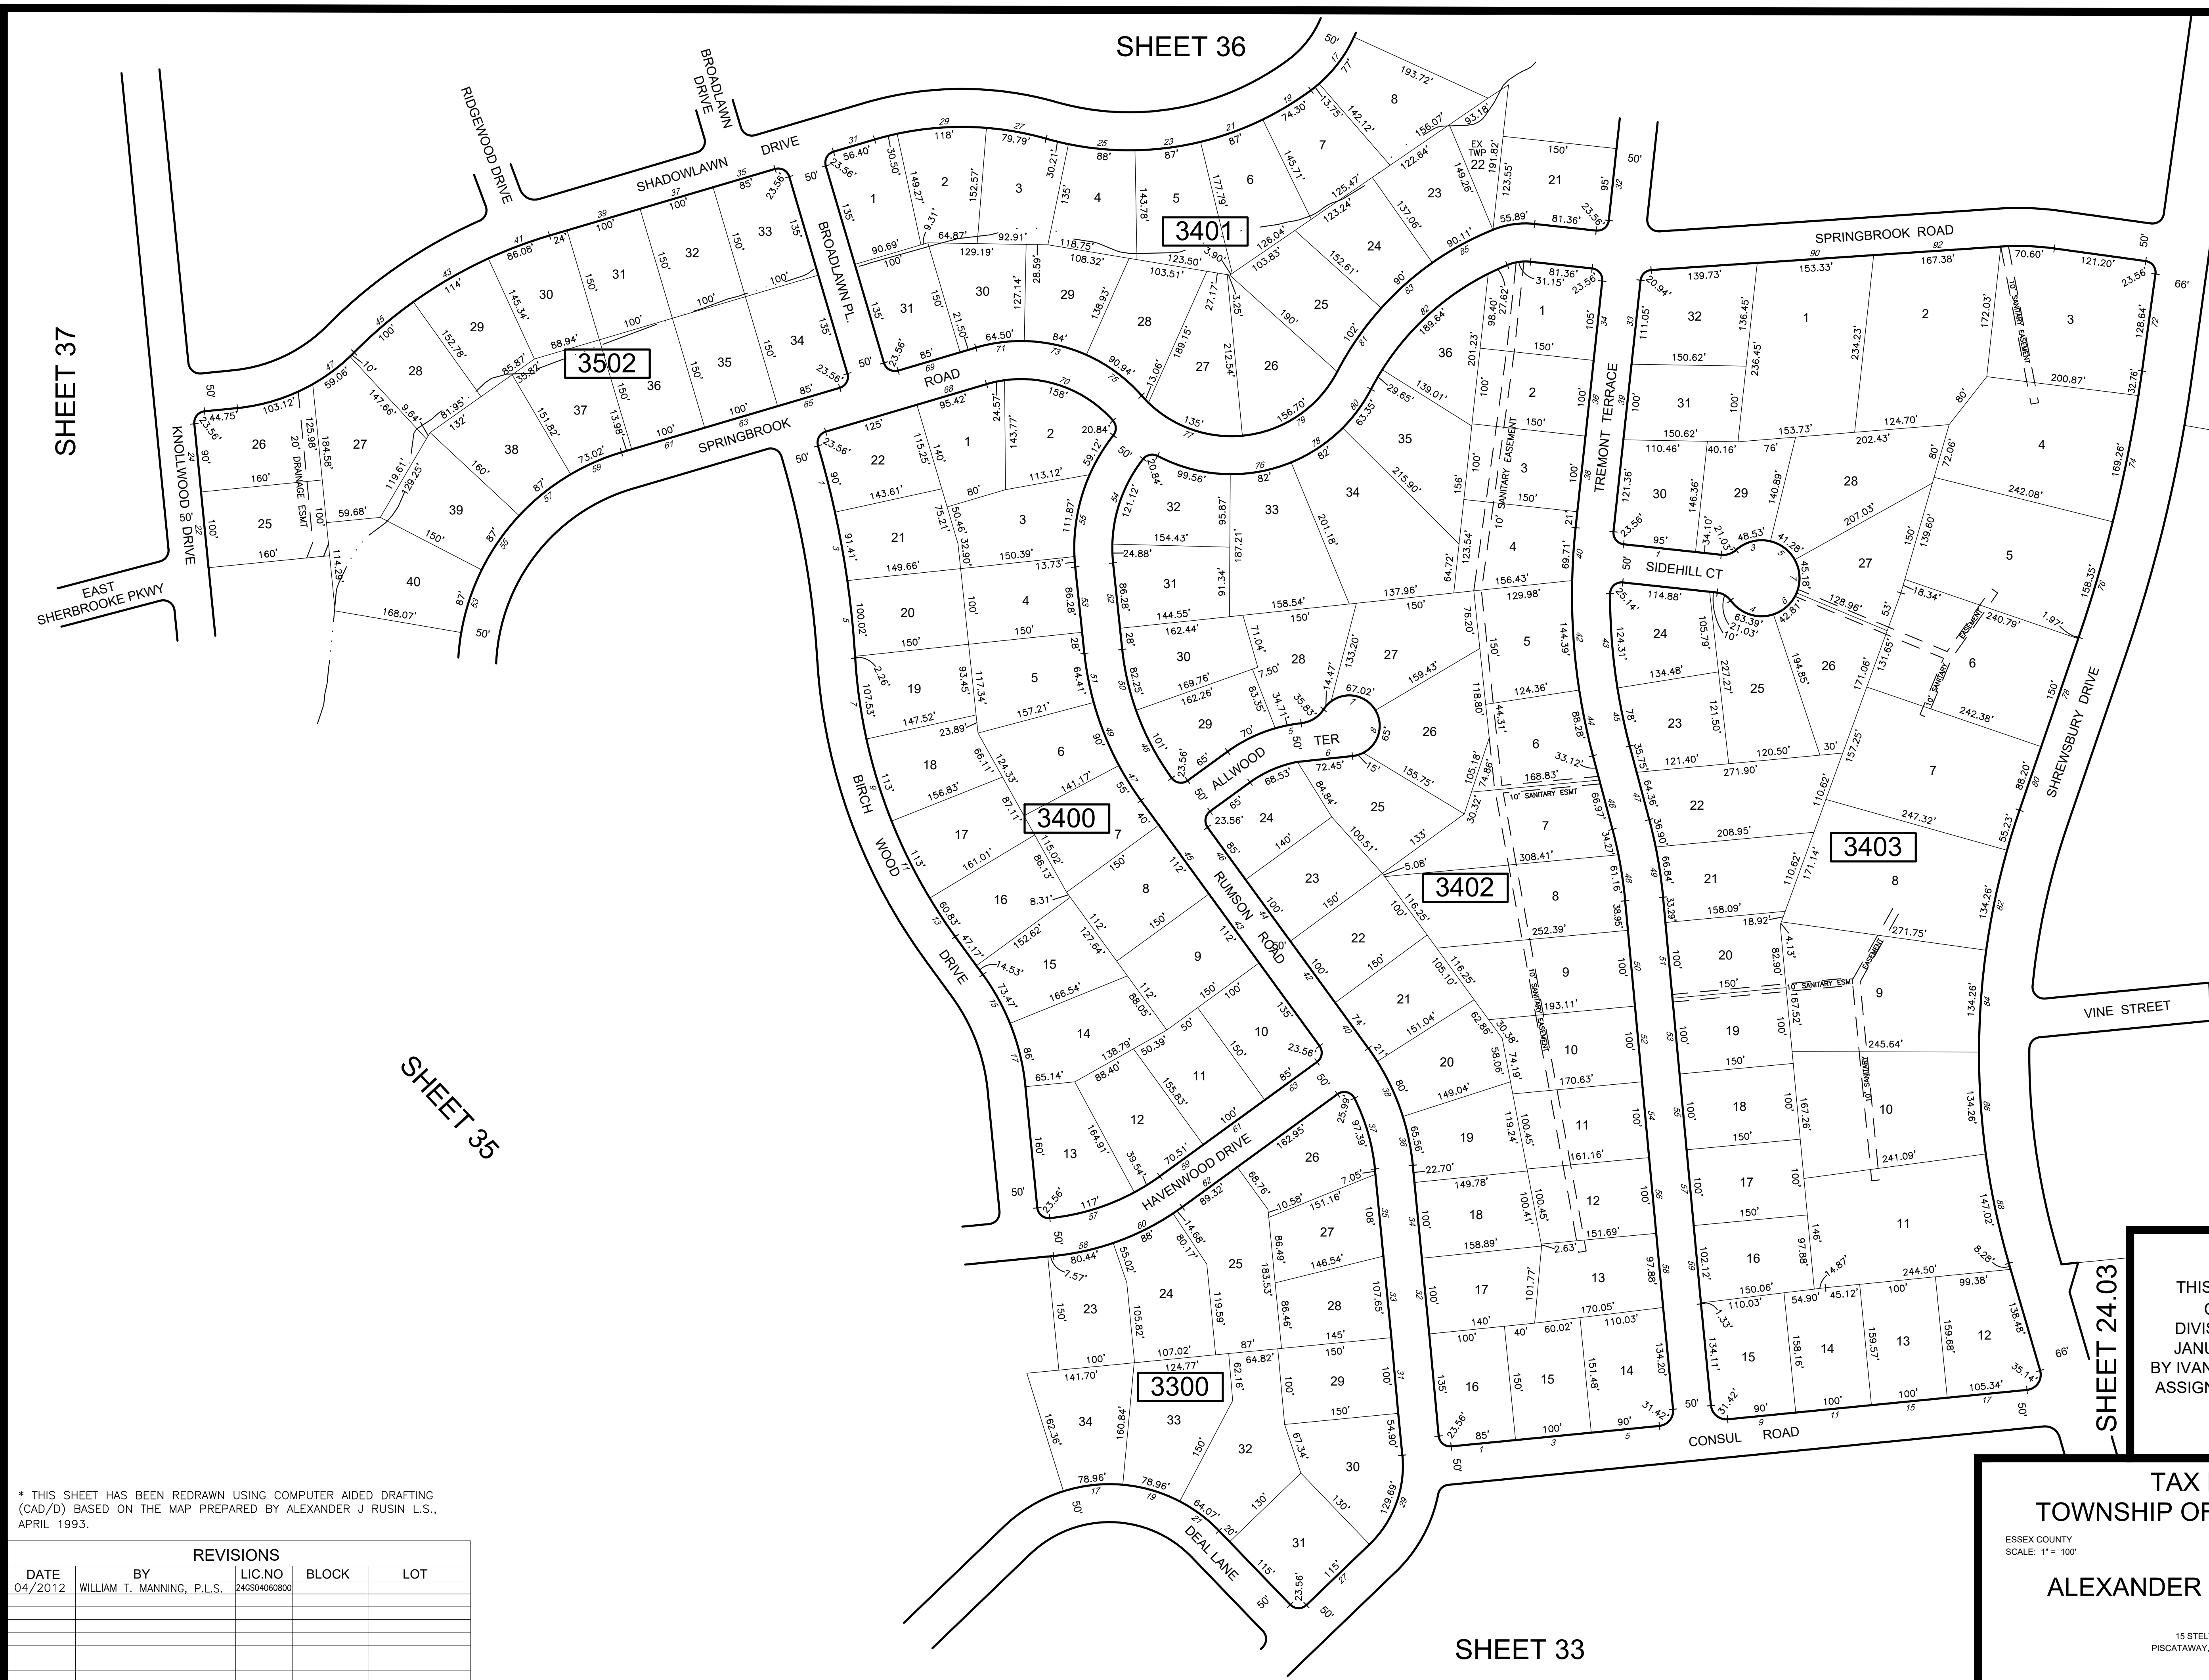

* THIS SHEET HAS BEEN REDRAWN USING COMPUTER AIDED DRAFTING
(CAD/D) BASED ON THE MAP PREPARED BY ALEXANDER J RUSIN L.S.,
APRIL 1993.

REVISIONS				
DATE	BY	LIC.NO	BLOCK	LOT
04/2012	WILLIAM T. MANNING, P.L.S.	24CS04060800		

SHEET 33

SHEET 36

SHEET 35

SHEET 37