


SHEET 24.02


SHEET 34

SHEET 33

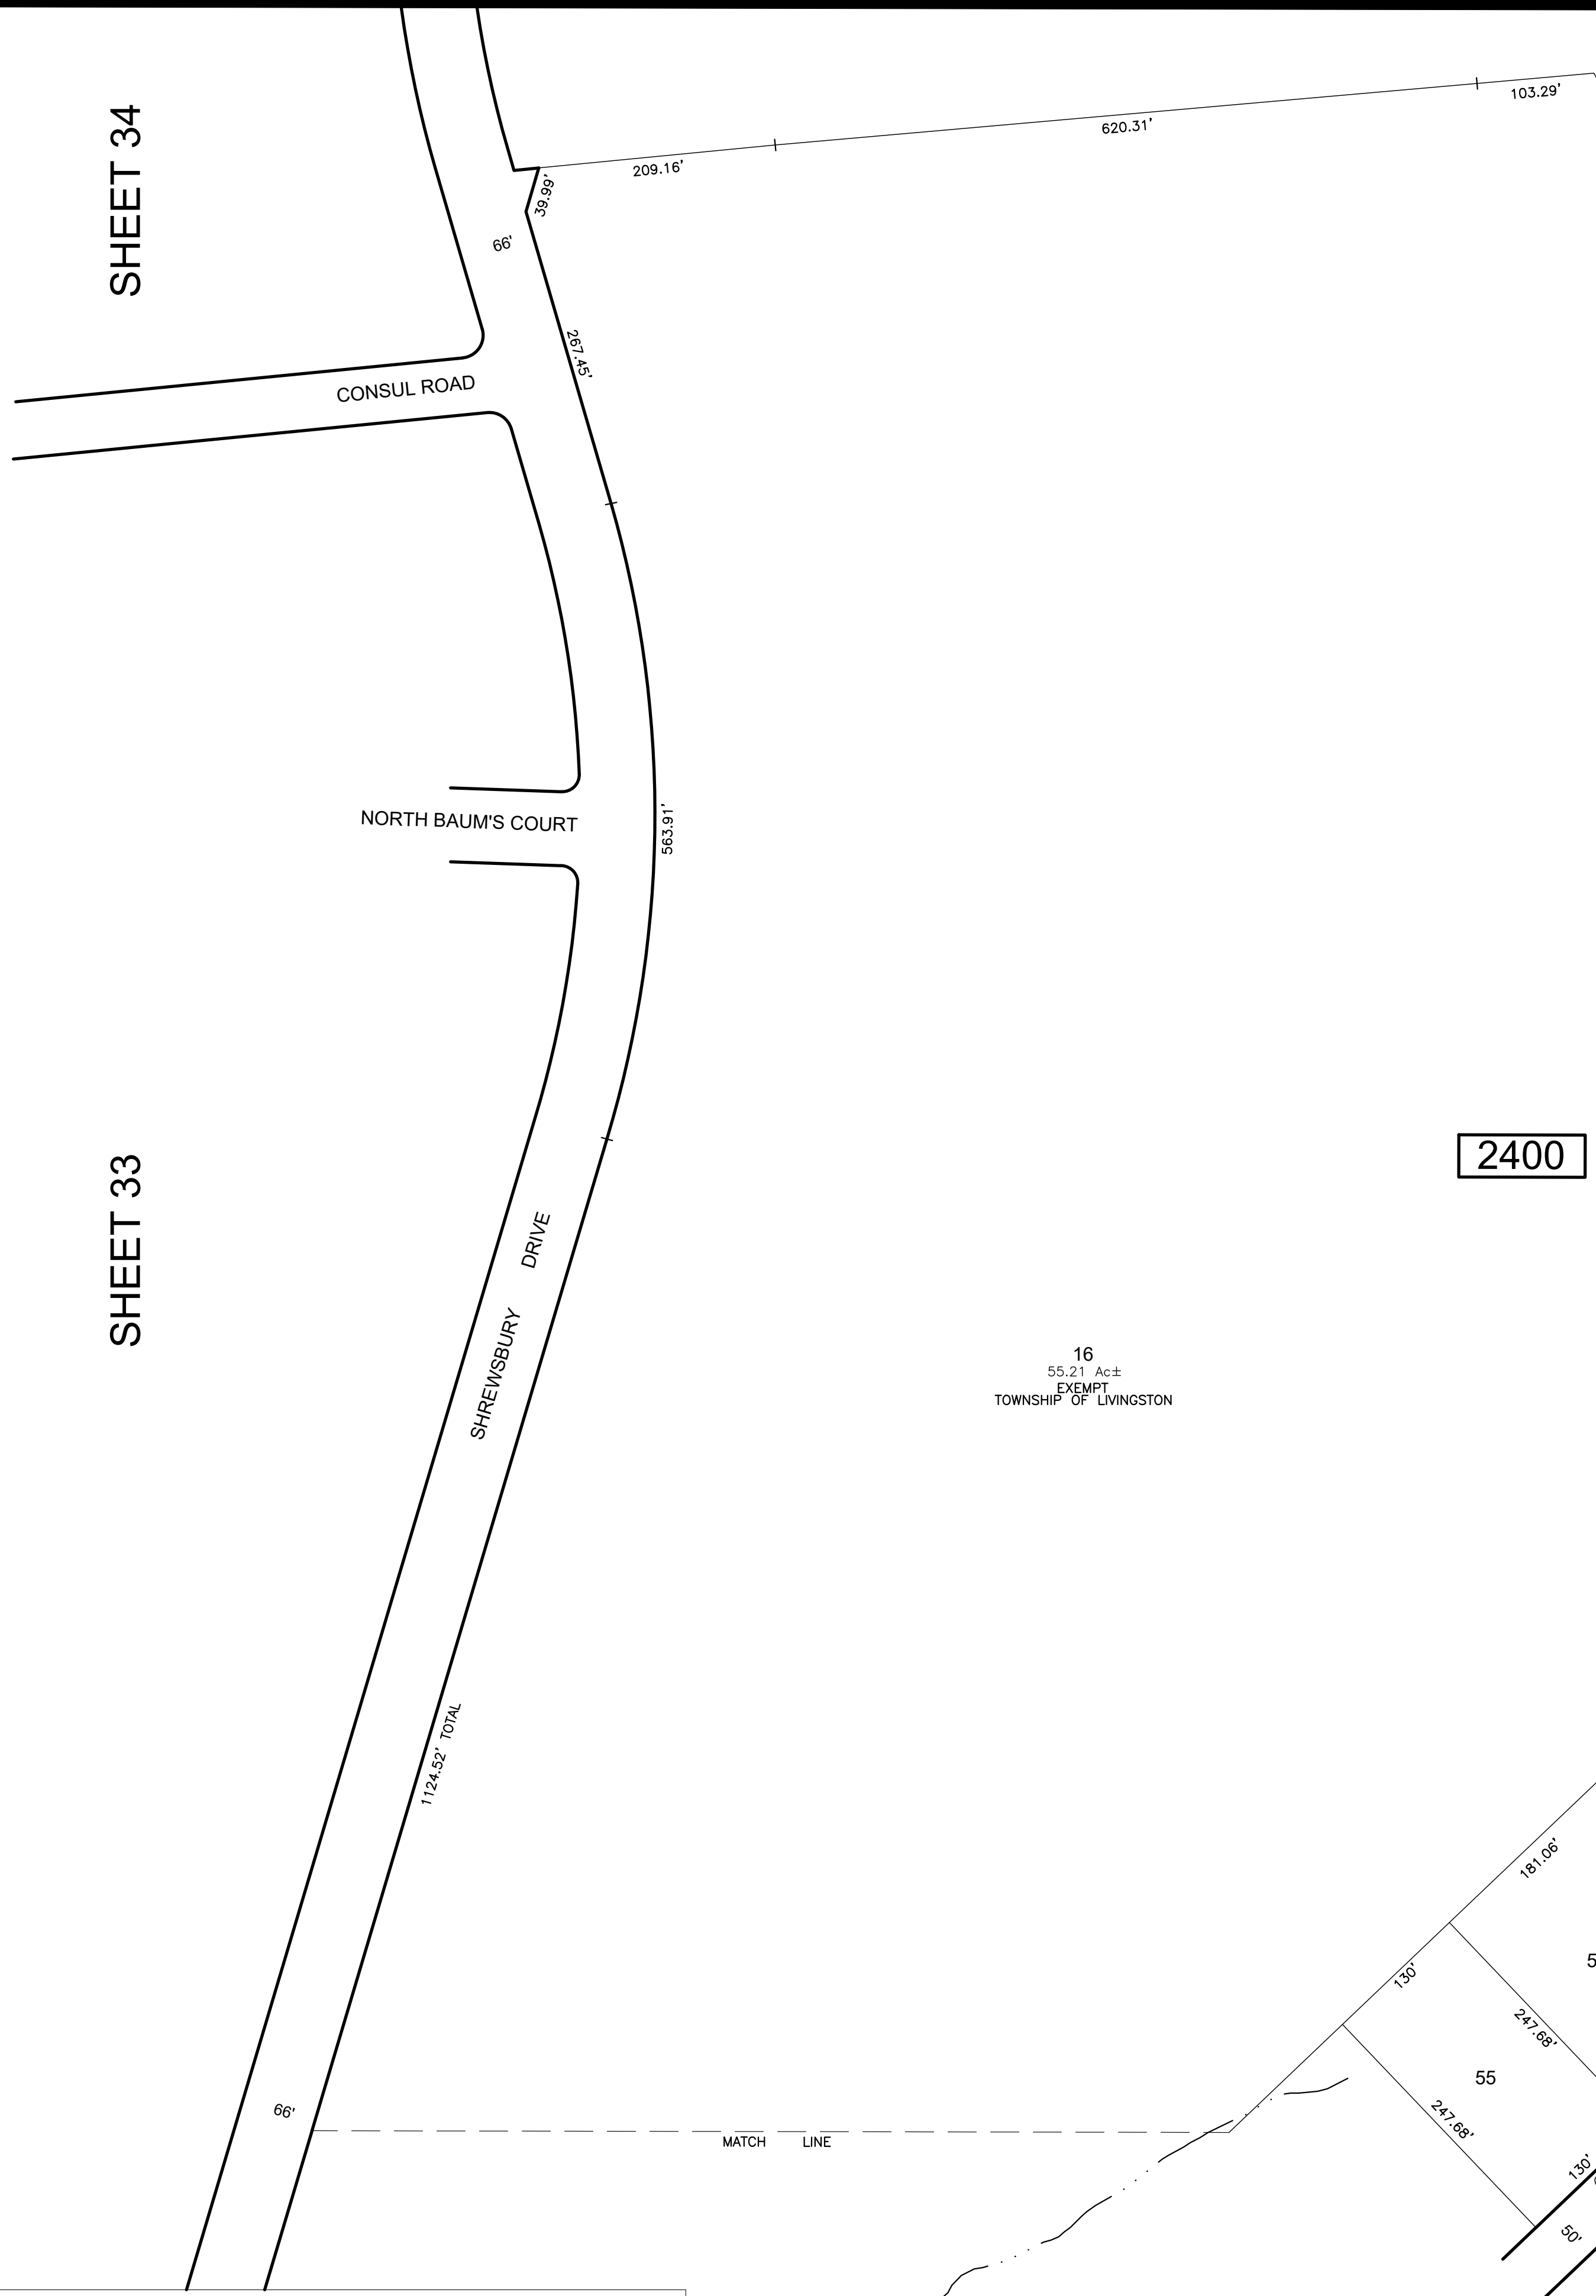

2400

16
55.21 Ac±
EXEMPT
TOWNSHIP OF LIVINGSTON

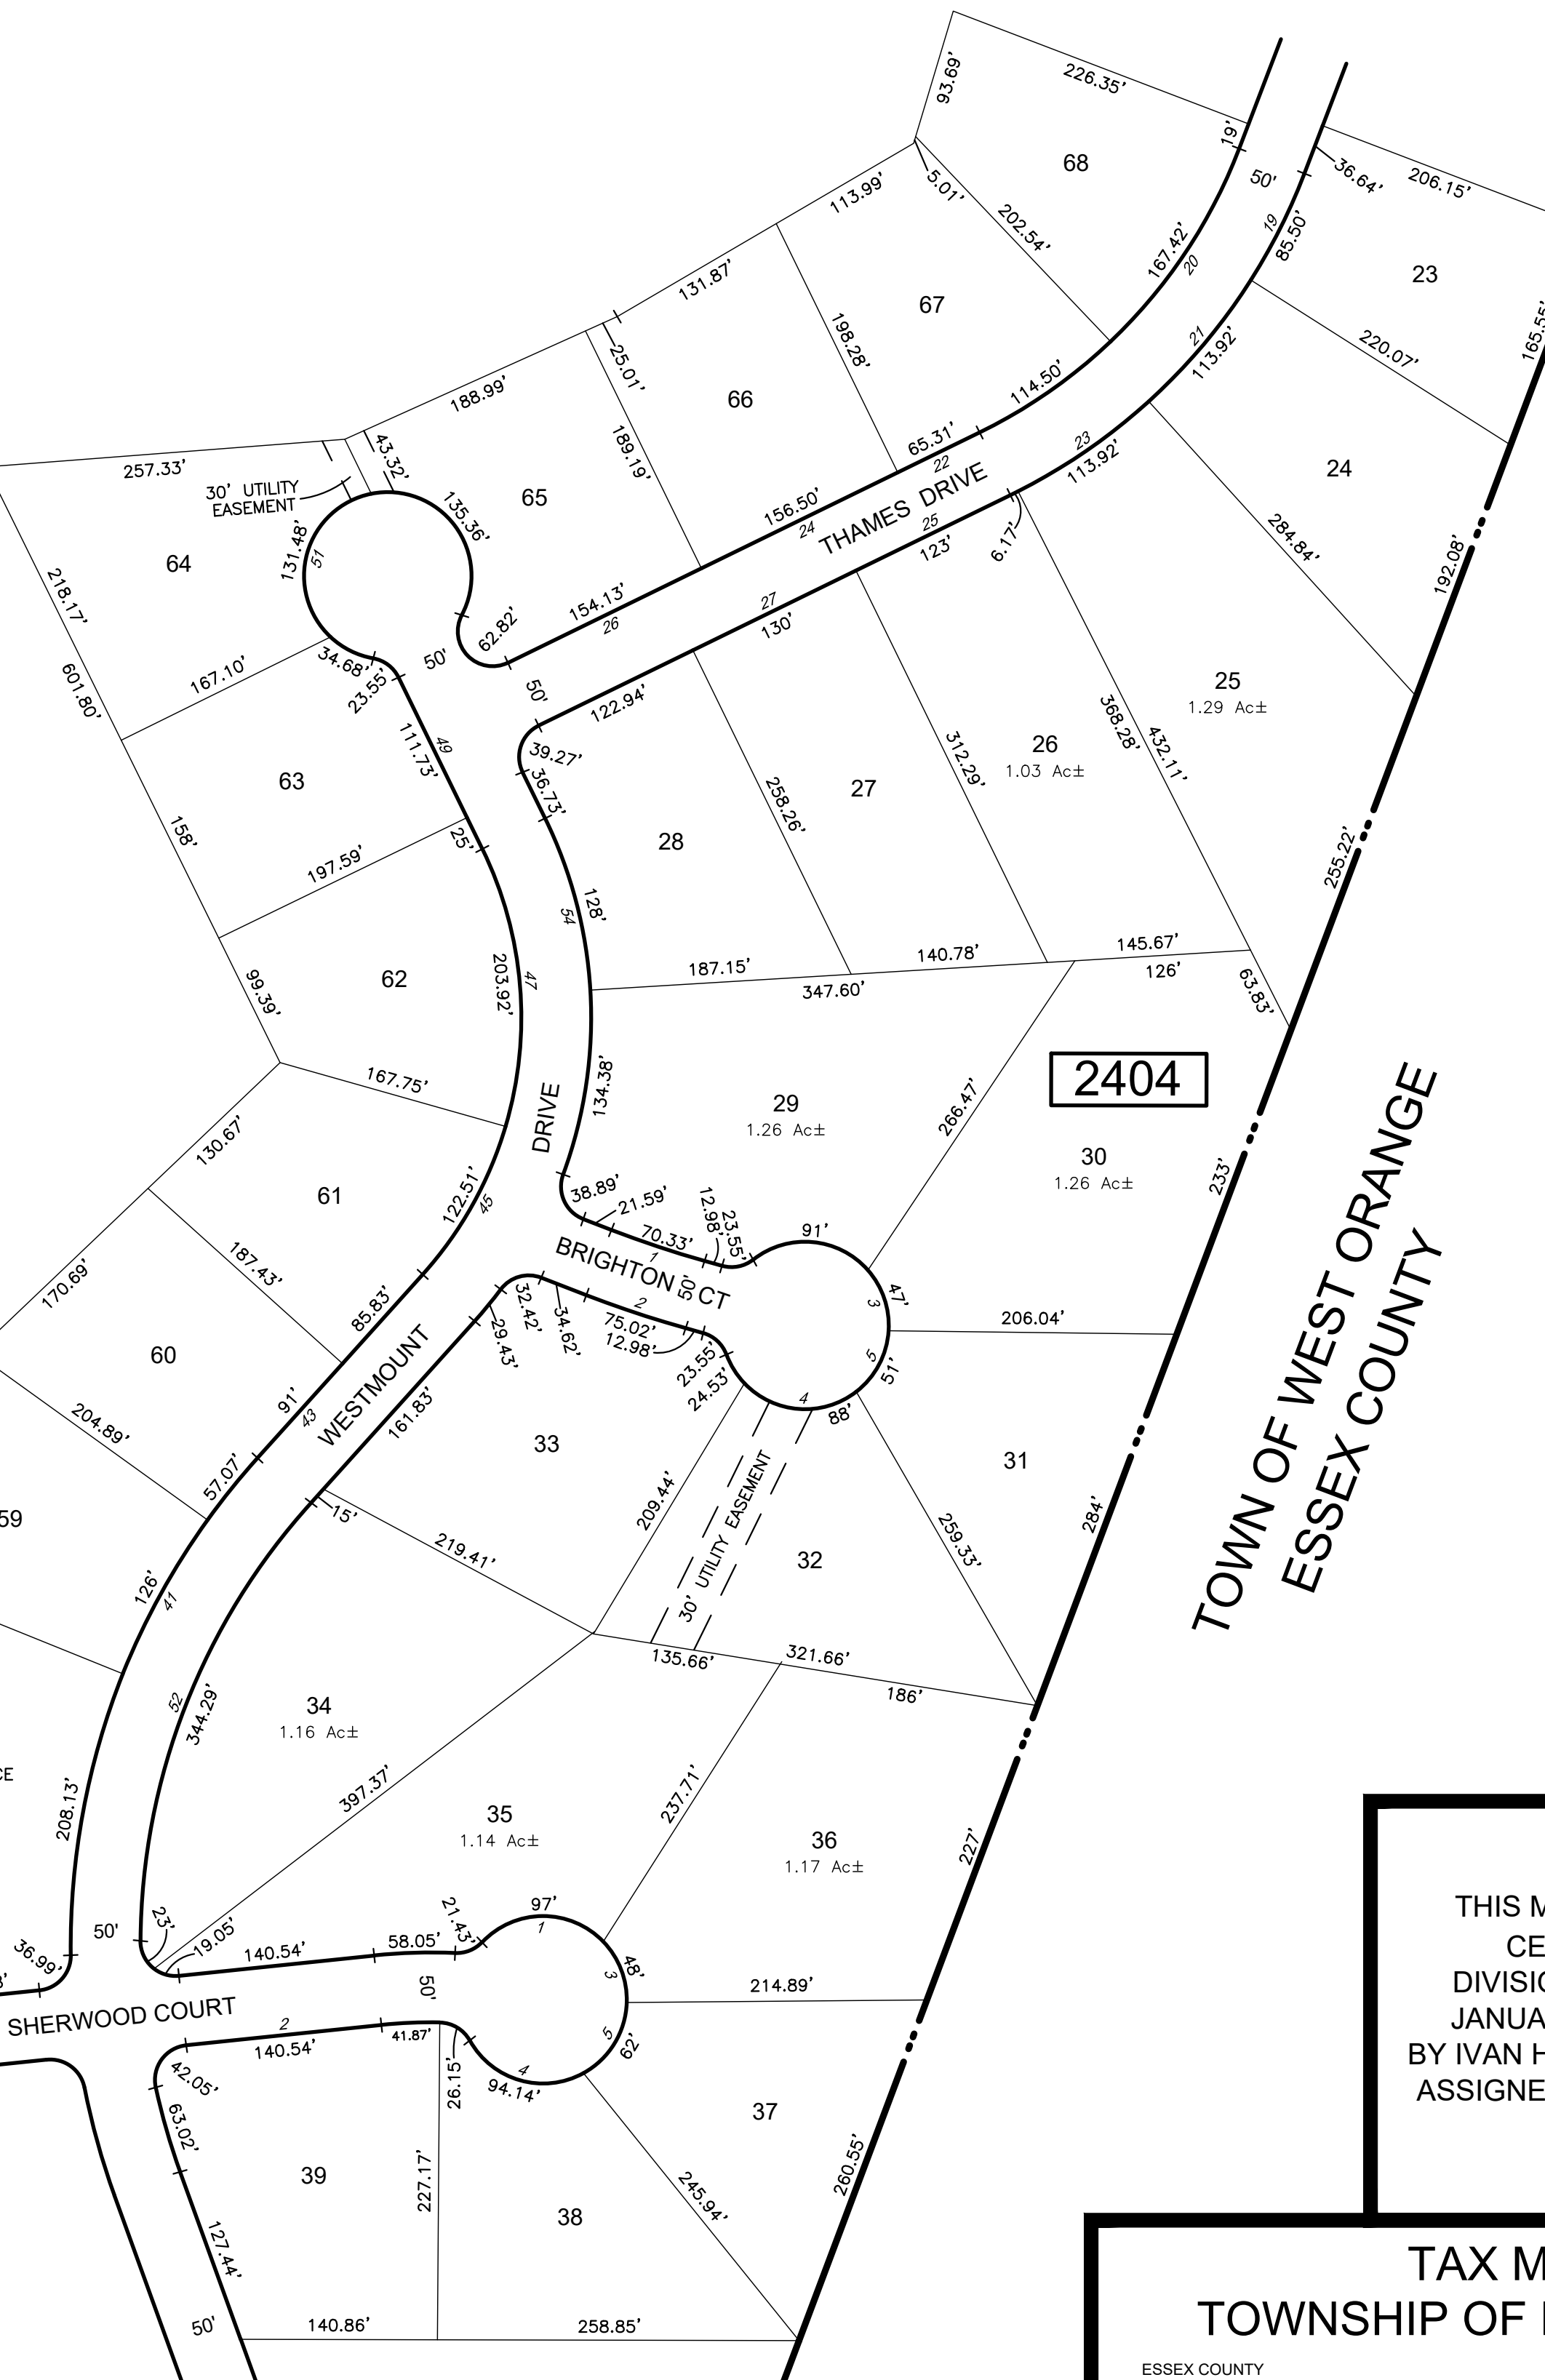

2404

TOWN OF WEST ORANGE
ESSEX COUNTY

THIS MAP WAS FORMALLY
CERTIFIED BY THE
DIVISION OF TAXATION ON
JANUARY 27, 1994, SIGNED
BY IVAN HAFTKOWYCZ, CTA AND
ASSIGNED SERIAL NUMBER 756

TAX MAP
TOWNSHIP OF LIVINGSTON

ESSEX COUNTY
SCALE: 1" = 100'

NEW JERSEY
DATE: APRIL, 1993

ALEXANDER J. RUSIN, L.S.

15 STELTON RD.
PISCATAWAY, NEW JERSEY

TO SHOW CONDITIONS AS OF DECEMBER 2022

REVISIONS				
DATE	BY	LIC.NO	BLOCK	LOT
01/2018	ED CLAY	34842	Changed Grasmere Ct to Sherwood Ct	
12/2017	ED CLAY	34842	2400	58

* THIS SHEET HAS BEEN REDRAWN USING COMPUTER AIDED DRAFTING
(CAD/D) BASED ON THE MAP PREPARED BY ALEXANDER J. RUSIN L.S.,
APRIL 1993.

SHEET 24.04