
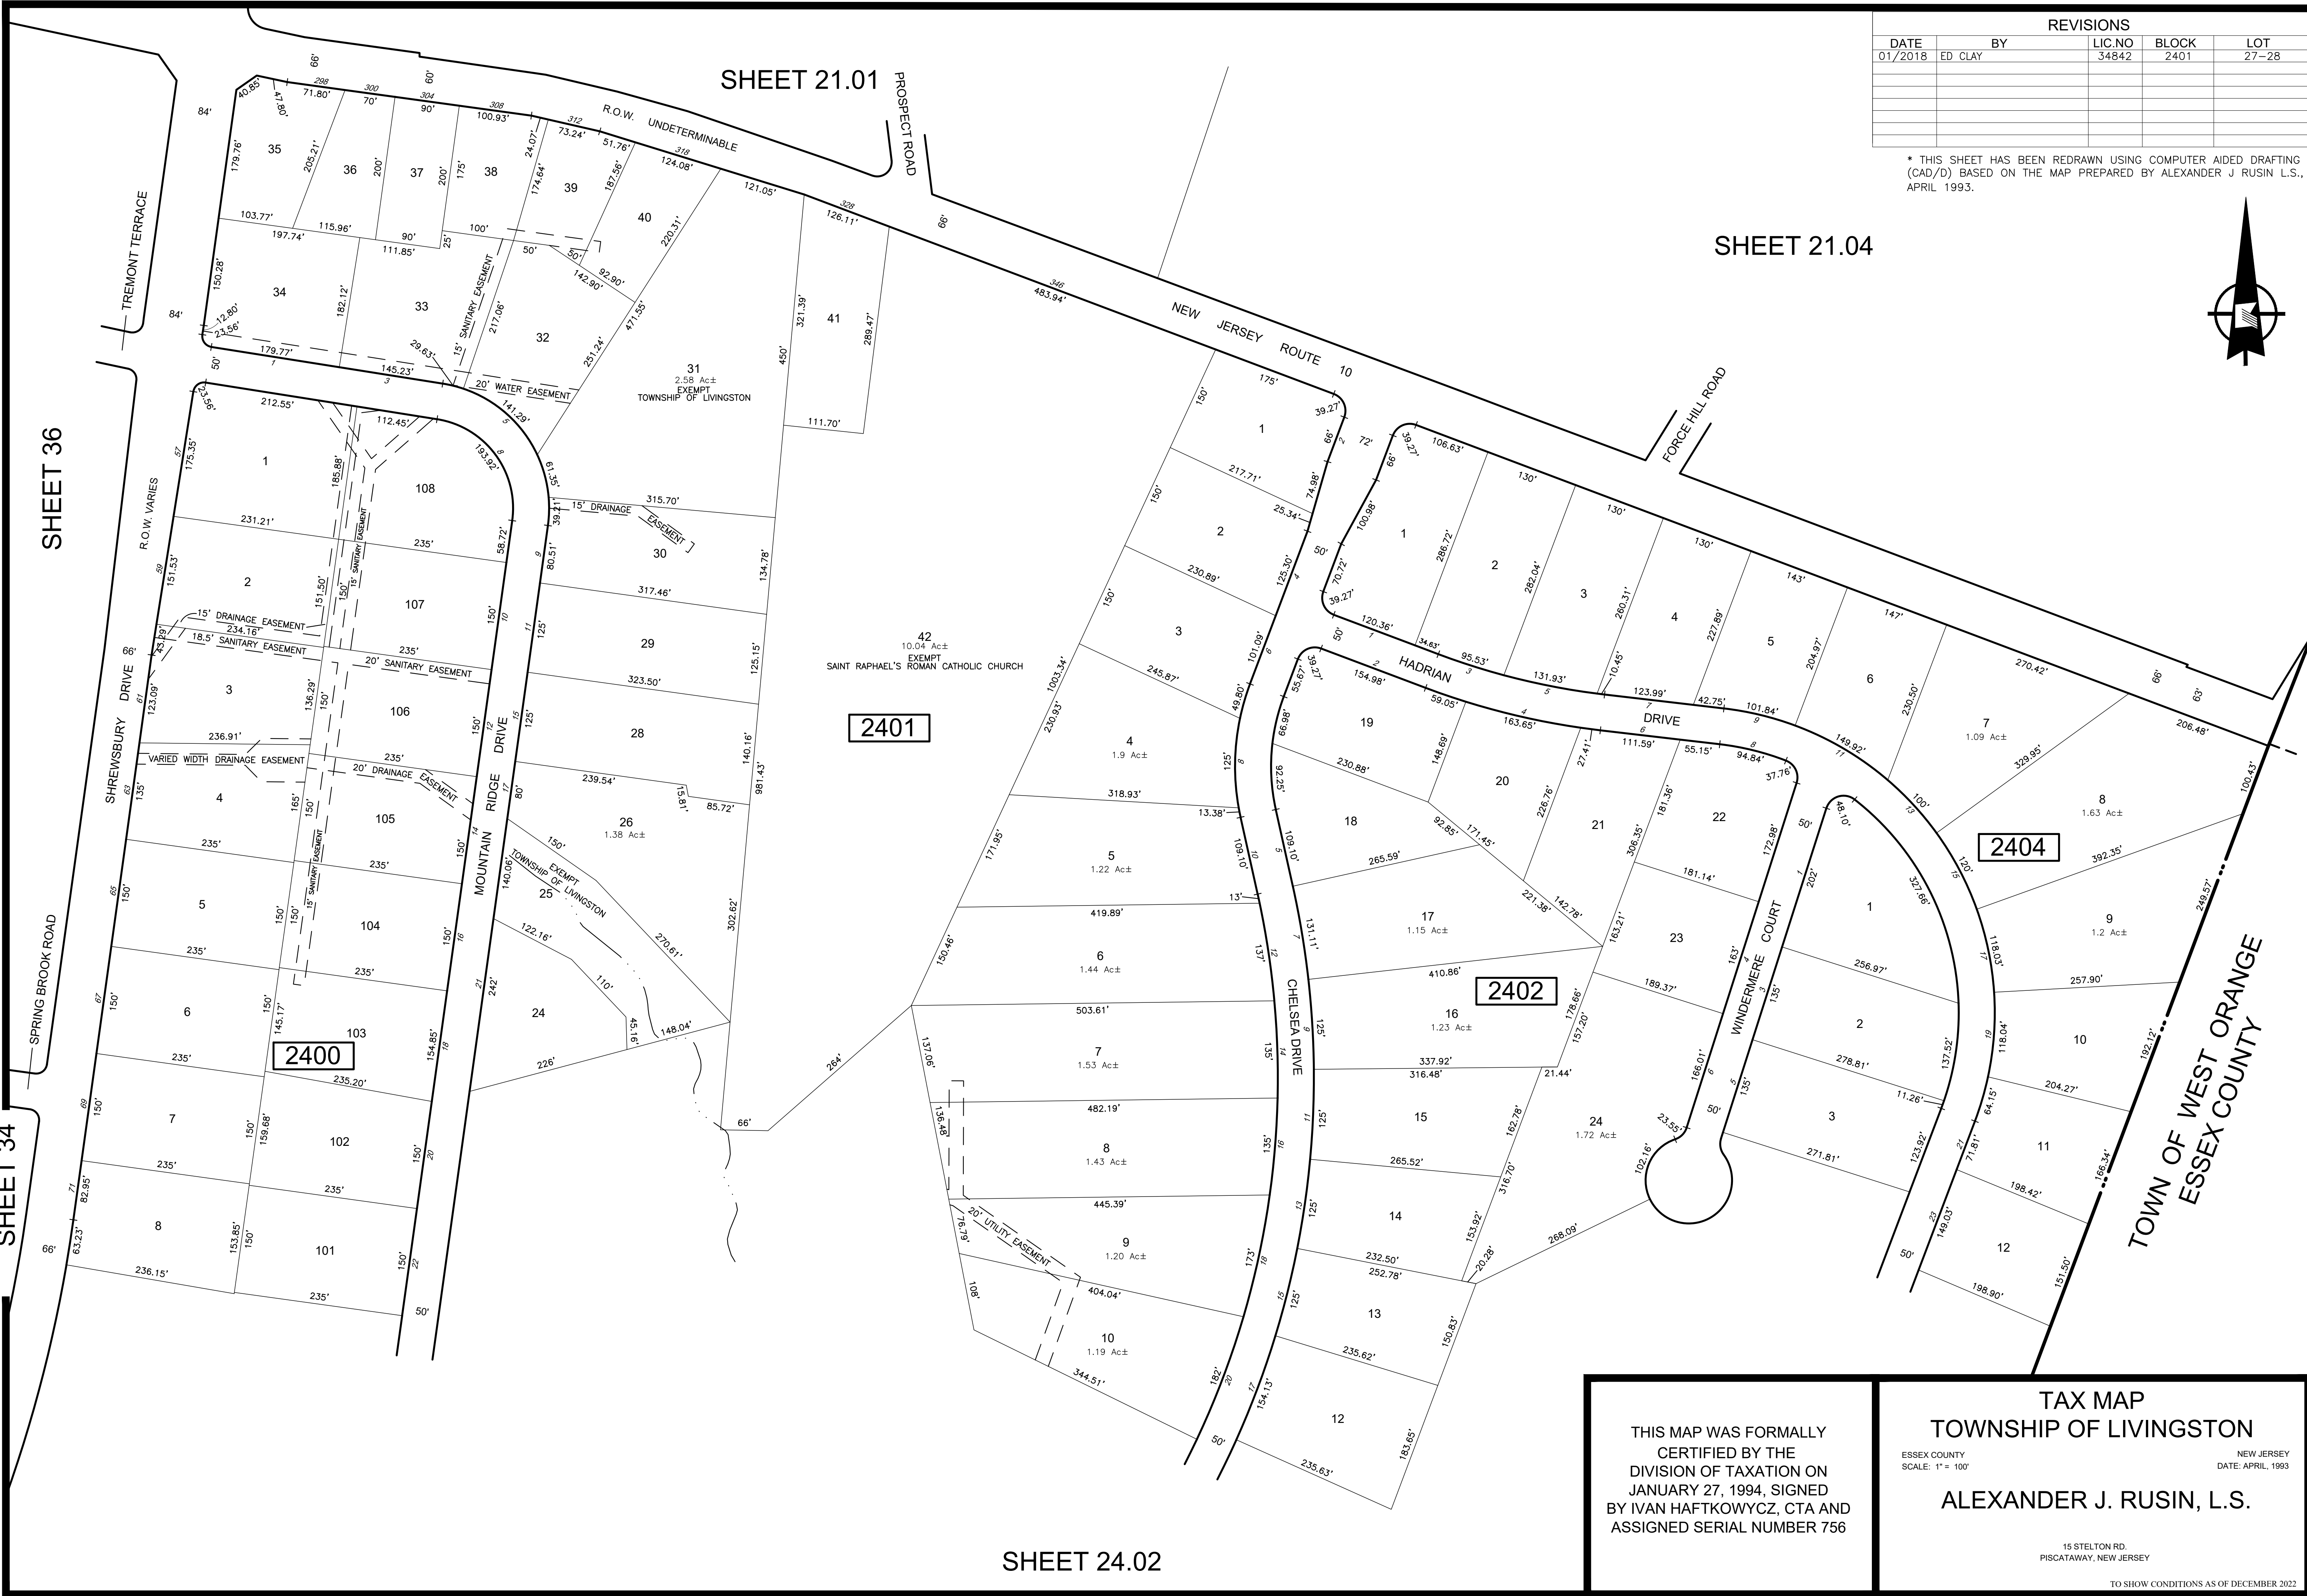


REVISIONS				
DATE	BY	LIC.NO	BLOCK	LOT
01/2018	ED CLAY	34842	2401	27-28

\* THIS SHEET HAS BEEN REDRAWN USING COMPUTER AIDED DRAFTING (CAD/D) BASED ON THE MAP PREPARED BY ALEXANDER J RUSIN L.S., APRIL 1993.

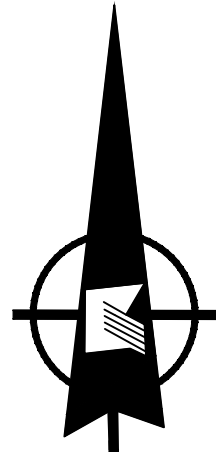

THIS MAP WAS FORMALLY  
CERTIFIED BY THE  
DIVISION OF TAXATION ON  
JANUARY 27, 1994, SIGNED  
BY IVAN HAFTKOWYCZ, CTA AND  
ASSIGNED SERIAL NUMBER 756

TAX MAP  
TOWNSHIP OF LIVINGSTON

ESSEX COUNTY NEW JERSEY  
SCALE: 1" = 100' DATE: APRIL, 1993

ALEXANDER J. RUSIN, L.S.

15 STELTON RD.  
PISCATAWAY, NEW JERSEY

TO SHOW CONDITIONS AS OF DECEMBER 2022