



REVISIONS				
DATE	BY	LIC.NO	BLOCK	LOT
04/2012	WILLIAM T. MANNING, P.L.S.	246504060800		
12/2017	ED CLAY	34842	1700	34

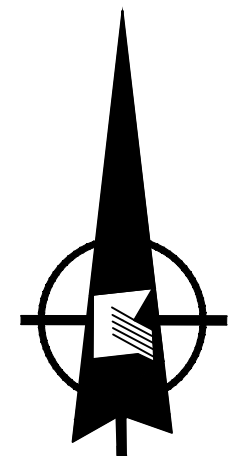

BOROUGH OF ROSELAND
ESSEX COUNTY

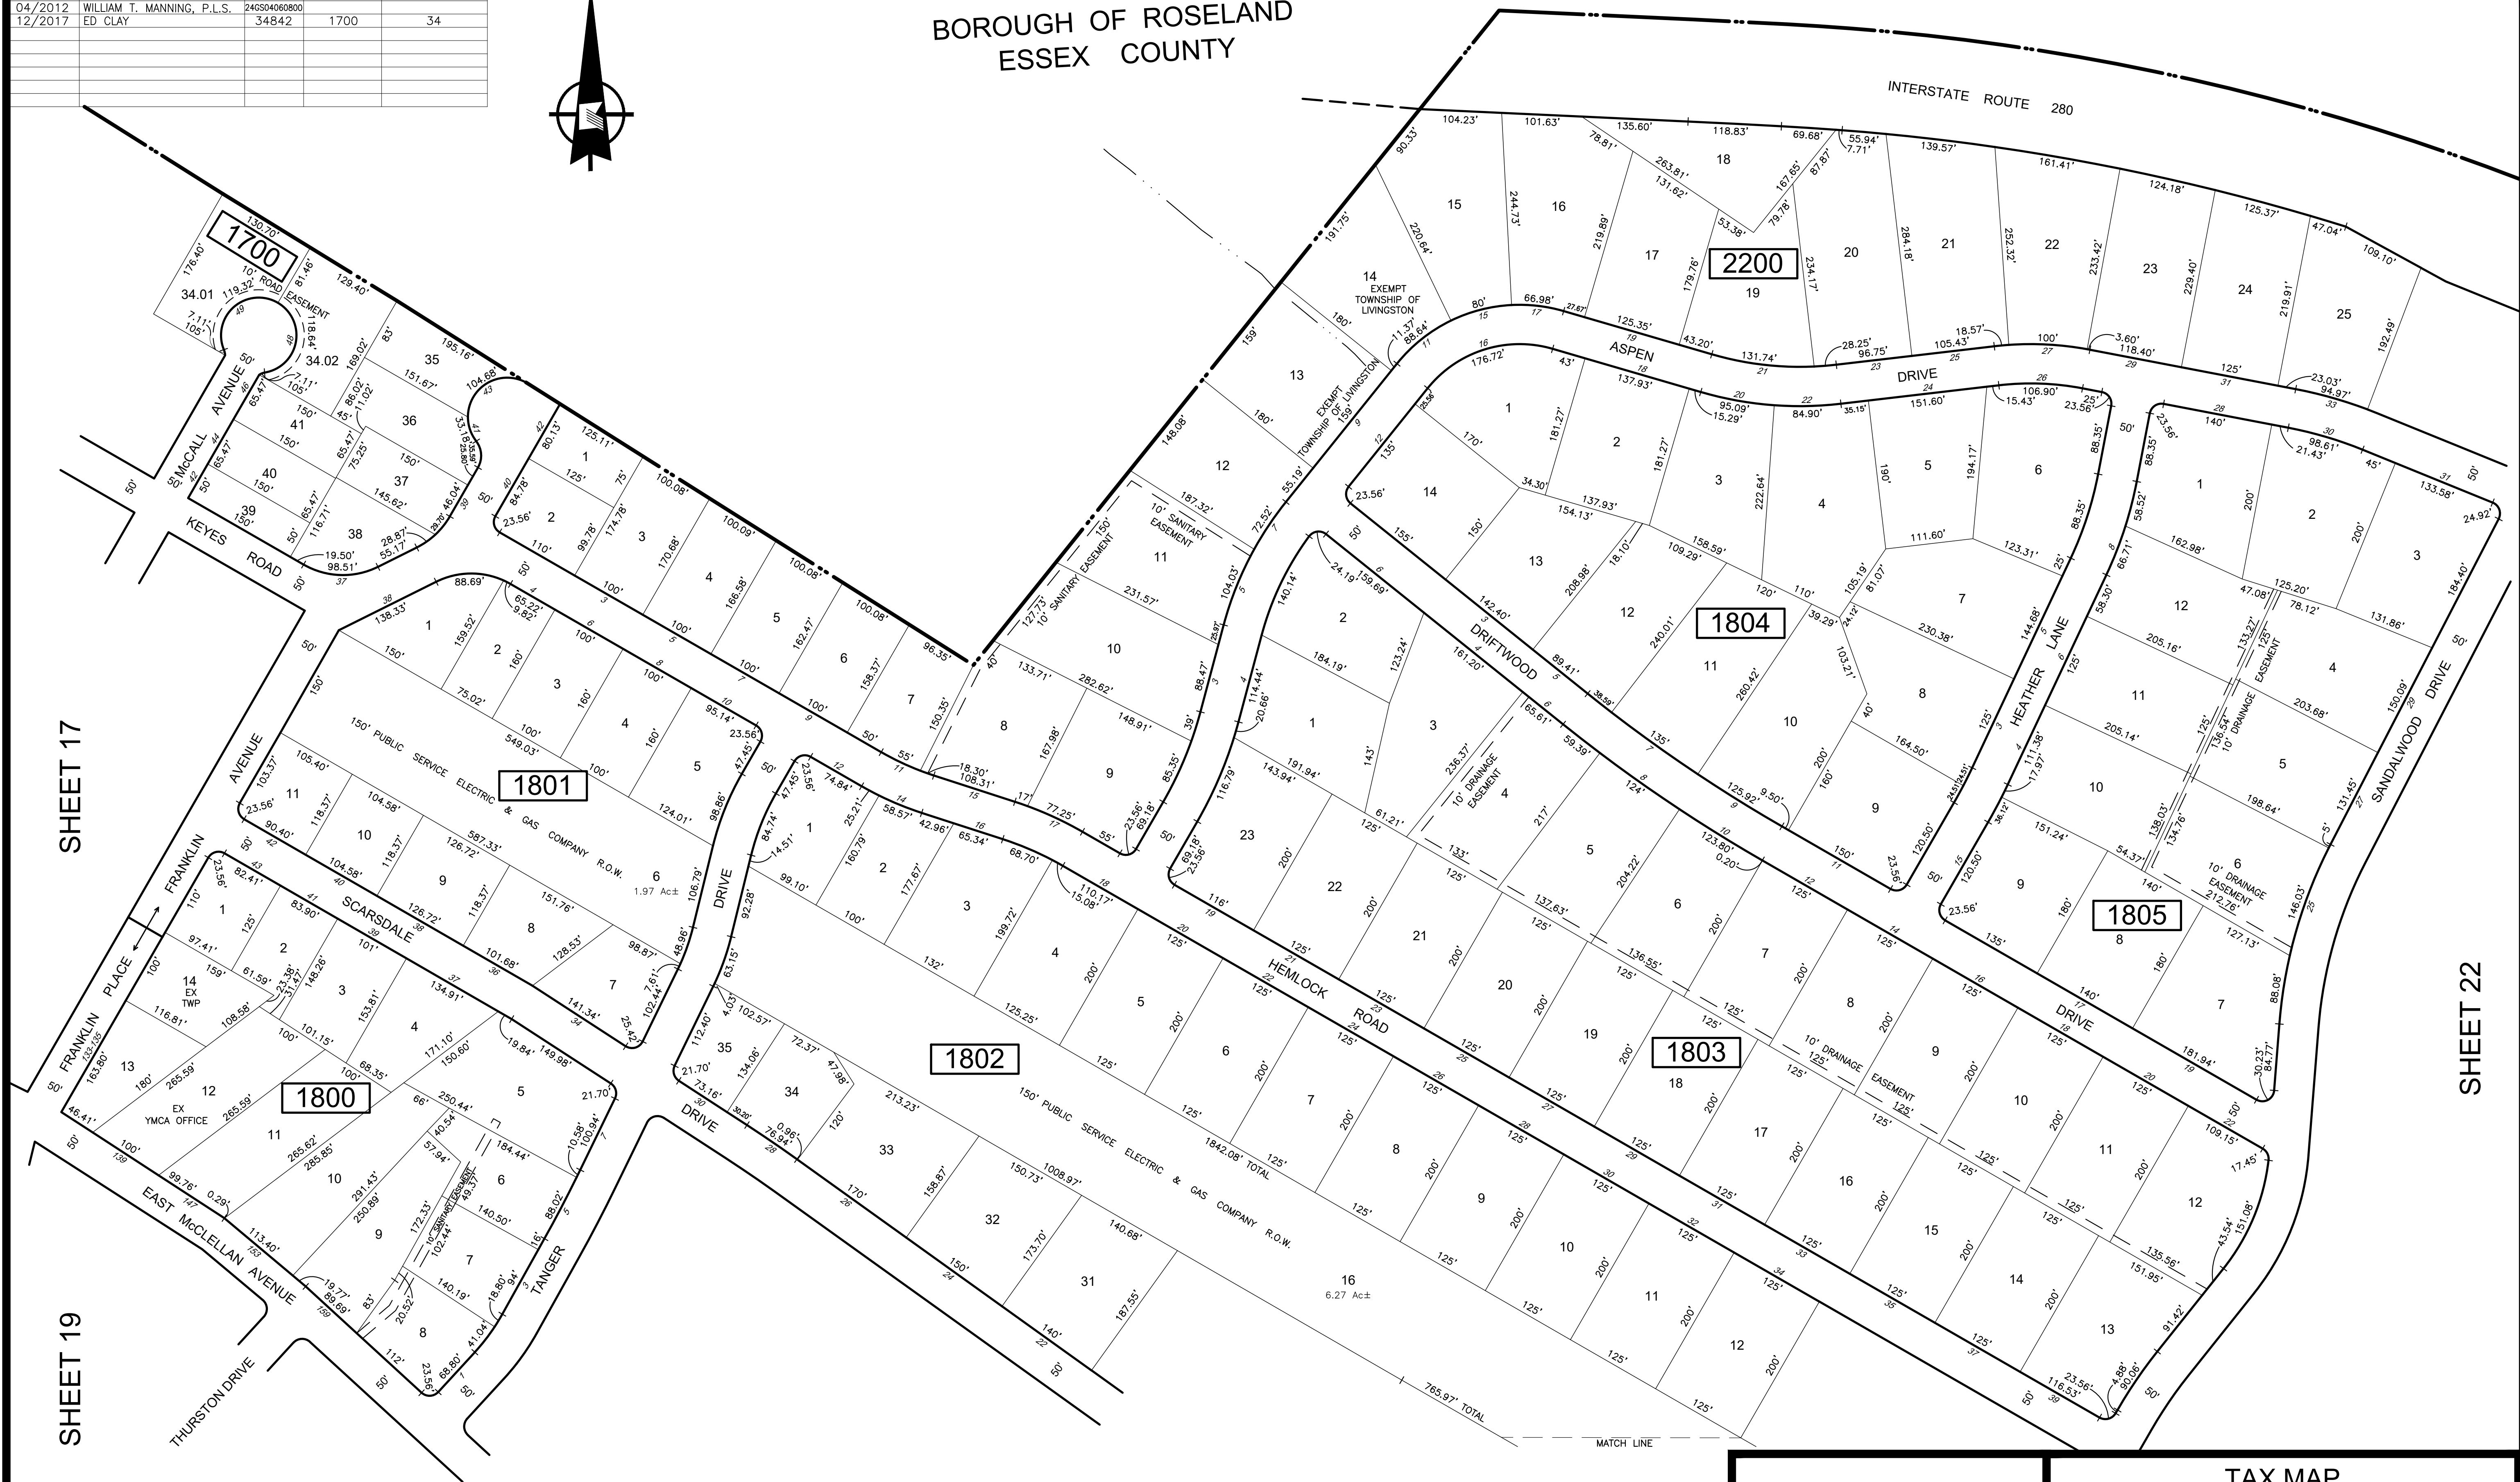

* THIS SHEET HAS BEEN REDRAWN USING COMPUTER AIDED DRAFTING (CAD/D) BASED ON THE MAP PREPARED BY ALEXANDER J. RUSIN L.S., APRIL 1993.

SHEET 19

THIS MAP WAS FORMALLY
CERTIFIED BY THE
DIVISION OF TAXATION ON
JANUARY 27, 1994, SIGNED
BY IVAN HAFTKOWYCZ, CTA AND
ASSIGNED SERIAL NUMBER 756

TAX MAP
TOWNSHIP OF LIVINGSTON

ESSEX COUNTY
SCALE: 1" = 100'

NEW JERSEY
DATE: APRIL, 1993

ALEXANDER J. RUSIN, L.S.

15 STELTON RD.
PISCATAWAY, NEW JERSEY

TO SHOW CONDITIONS AS OF DECEMBER 2022