


REVISIONS				
DATE	BY	LIC.NO	BLOCK	LOT
01/2018	ED CLAY	34842	3000	1

* THIS SHEET HAS BEEN REDRAWN USING COMPUTER AIDED DRAFTING (CAD/D) BASED ON THE MAP PREPARED BY ALEXANDER J RUSIN L.S., APRIL 1993.

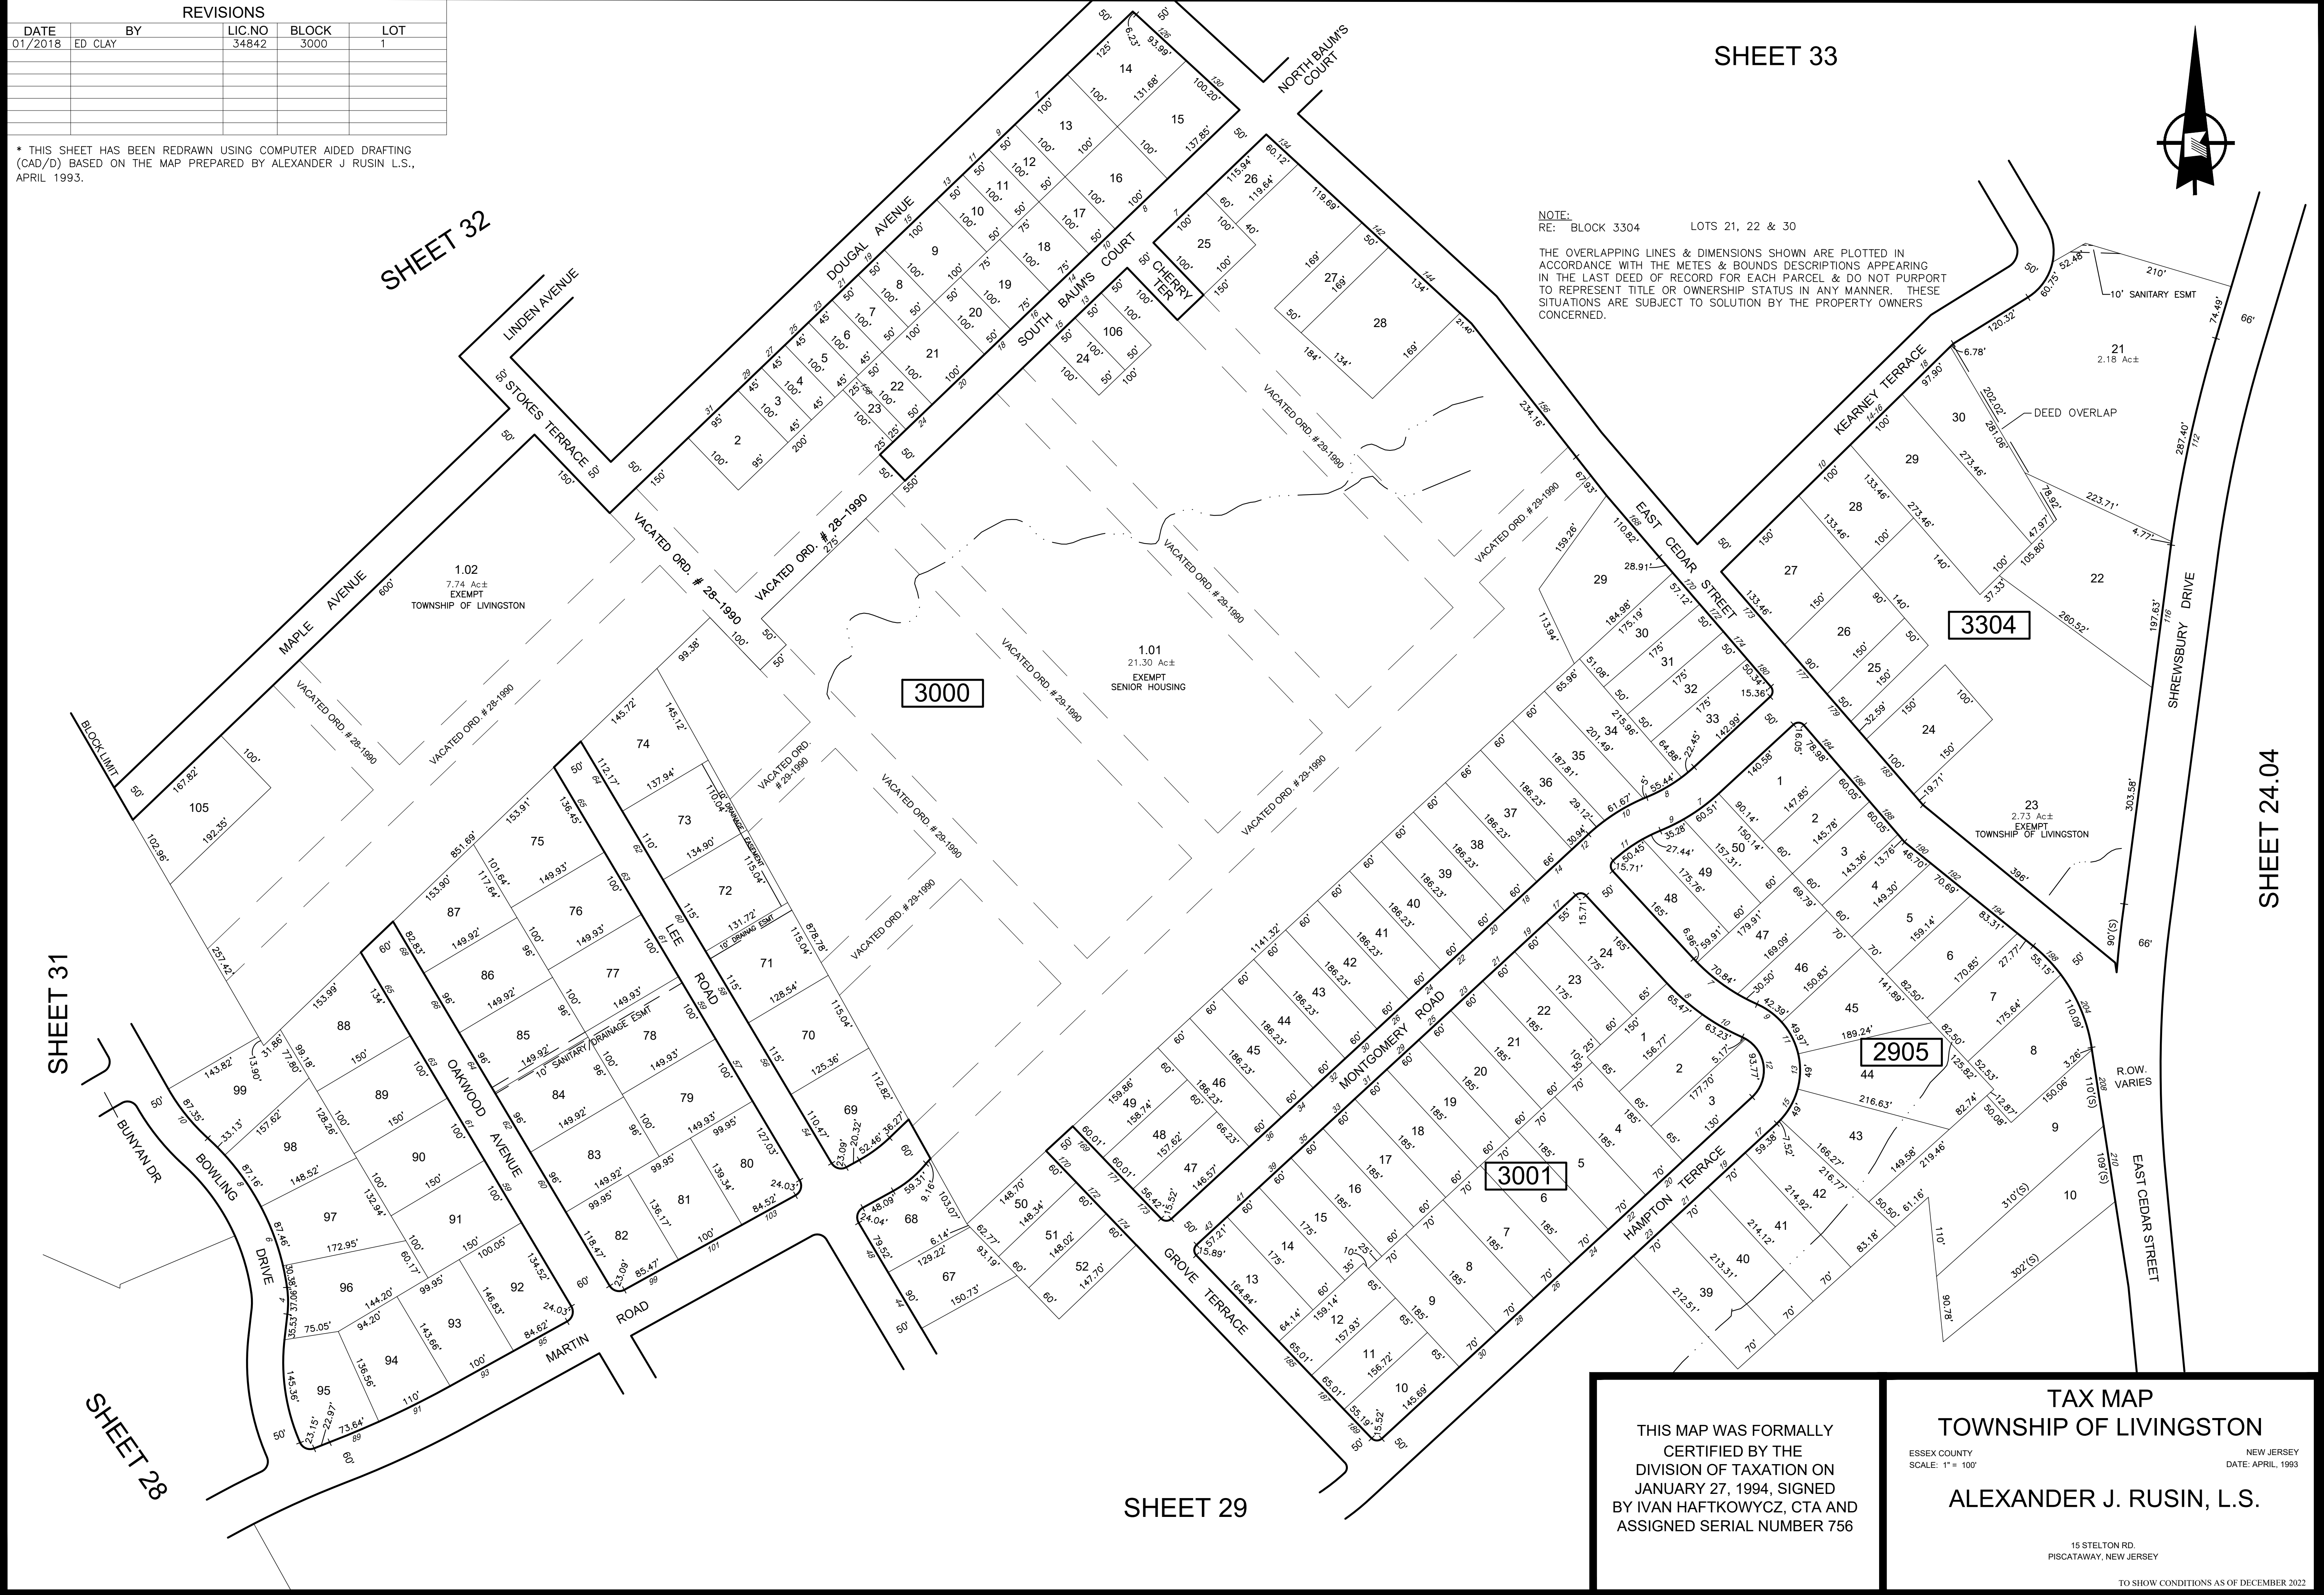

TAX MAP
TOWNSHIP OF LIVINGSTON

ESSEX COUNTY
SCALE: 1" = 100'

NEW JERSEY
DATE: APRIL, 1993

ALEXANDER J. RUSIN, L.S.

THIS MAP WAS FORMALLY
CERTIFIED BY THE
DIVISION OF TAXATION ON
JANUARY 27, 1994, SIGNED
BY IVAN HAFTKOWYCZ, CTA AND
ASSIGNED SERIAL NUMBER 756