


SHEET 1.02

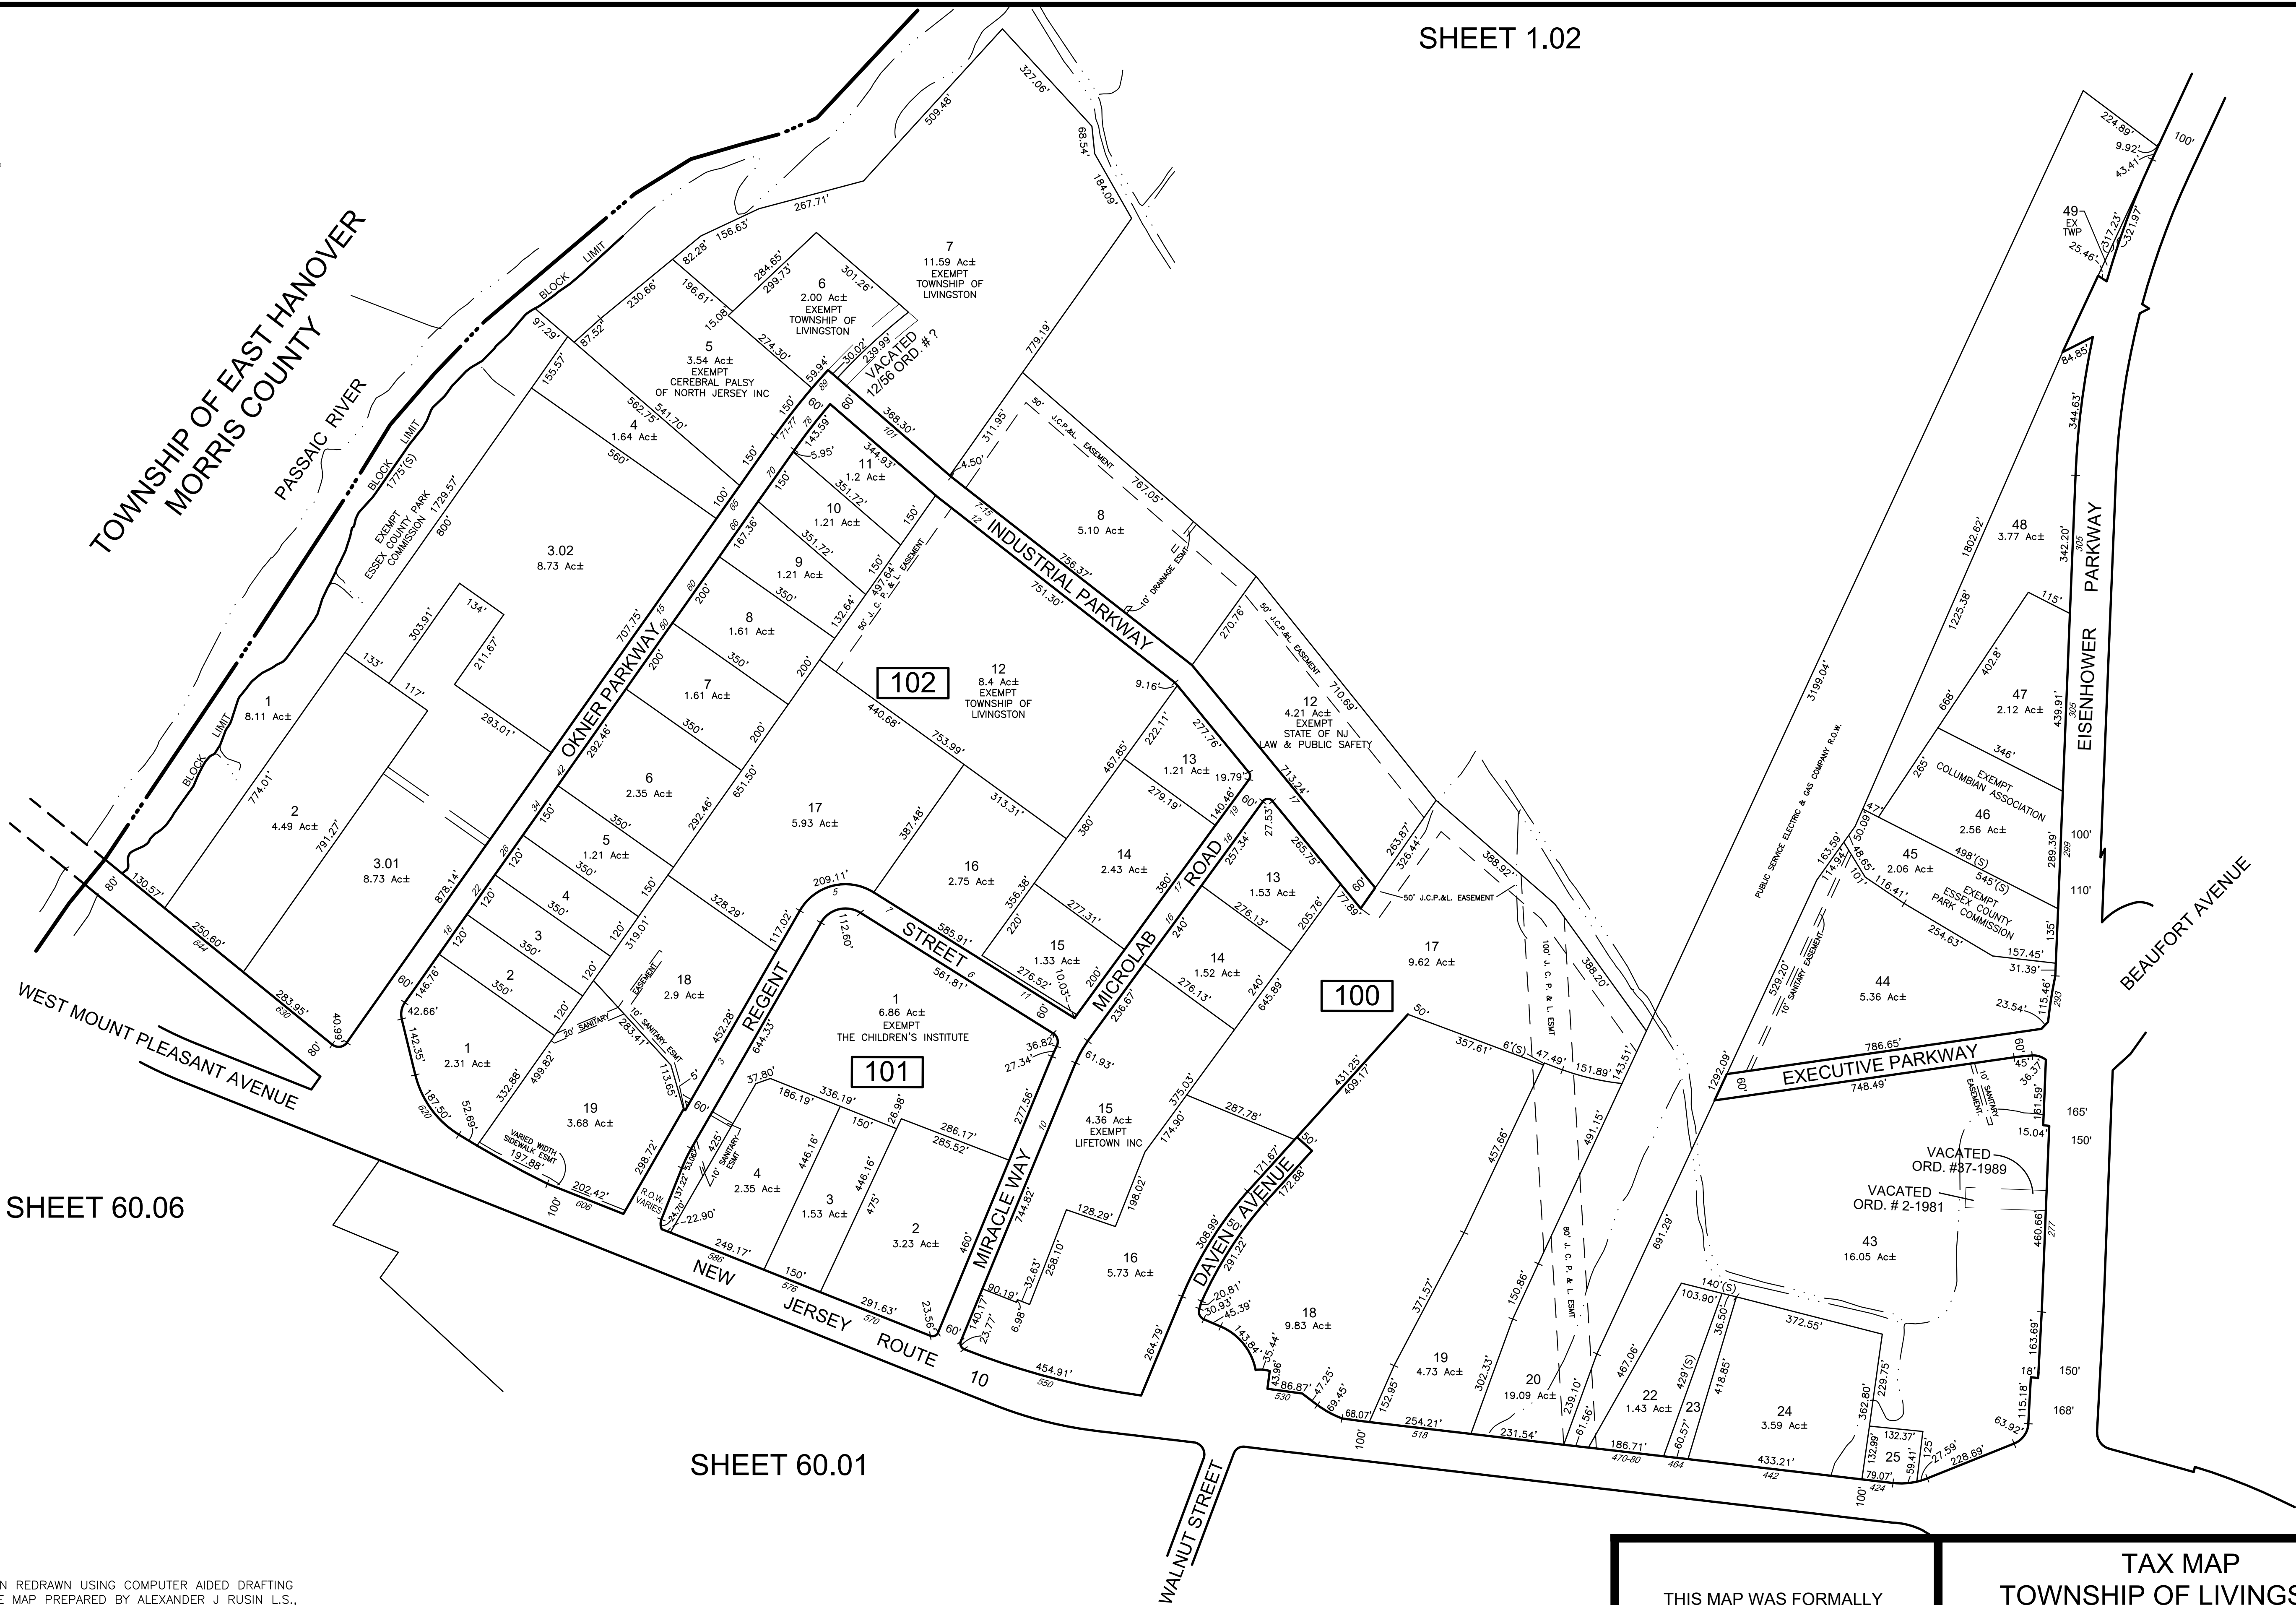

SHEET 1.02

SHEET 6

SHEET 60.06

SHEET 60.01

SHEET 59

* THIS SHEET HAS BEEN REDRAWN USING COMPUTER AIDED DRAFTING (CAD/D) BASED ON THE MAP PREPARED BY ALEXANDER J RUSIN L.S., APRIL 1993.

REVISIONS				
DATE	BY	LIC.NO	BLOCK	LOT
4/2008	PETER J. MOORE	37602		
12/2013	WILLIAM T. MANNING, P.L.S.	246S04060800		
08/2012	ED CLAY	34842	100	8-11
03/2022	ERICK E. MUFF	34842	Add Miracle Way	
03/2022	ERICK E. MUFF	34842	100	18, R.O.W. Taking
08/2024	ERICK E. MUFF	34842	100	3.01, 3.02
12/2024	ERICK E. MUFF	43372	100	15, 16

THIS MAP WAS FORMALLY
CERTIFIED BY THE
DIVISION OF TAXATION ON
JANUARY 27, 1994, SIGNED
BY IVAN HAFKOWYCZ, CTA AND
ASSIGNED SERIAL NUMBER 756

TAX MAP
TOWNSHIP OF LIVINGSTON

ESSEX COUNTY
SCALE: 1" = 200'

NEW JERSEY
DATE: APRIL, 1993

ALEXANDER J. RUSIN, L.S.

15 STELTON RD.
PISCATAWAY, NEW JERSEY

TO SHOW CONDITIONS AS OF DECEMBER 2022